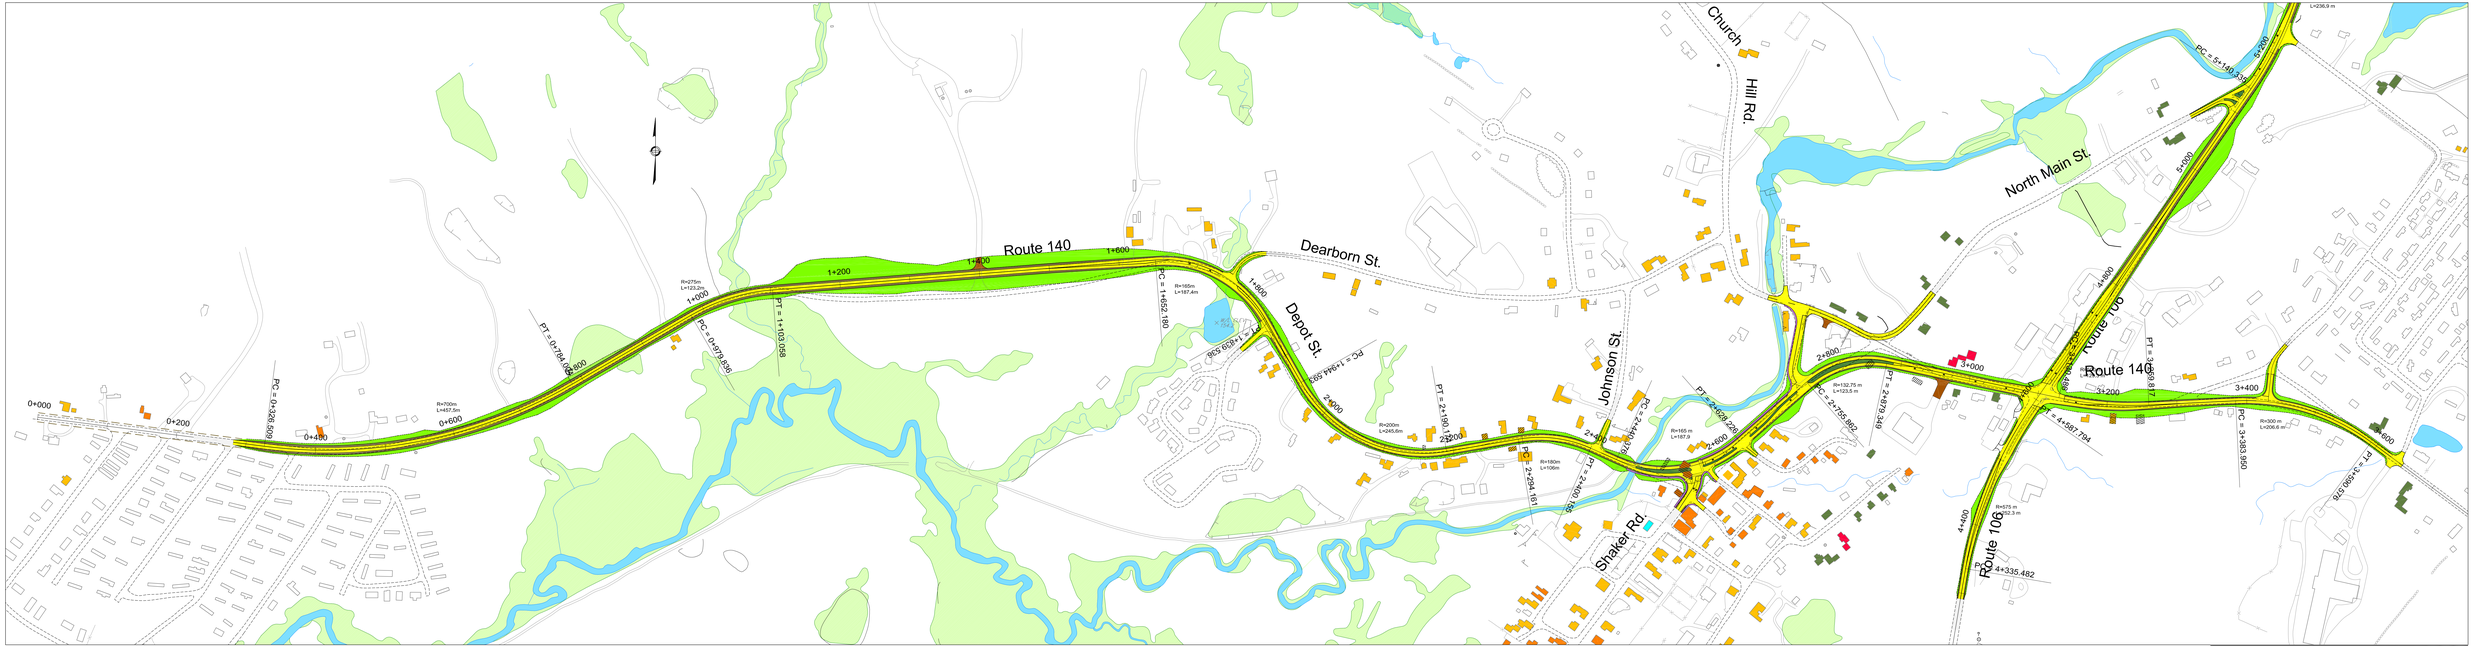

NH Department of Transportation

RIZZO ASSOCIATES, INC.
ENGINEERS AND ENVIRONMENTAL SCIENTISTS

in association with
Smart Associates, Inc.
RKG Associates, Inc.
Victoria Bunker, Inc.
Elizabeth Durfee Hengen
Eastern Topographics, Inc.

LEGEND

- Proposed Pavement
- Proposed Sidewalk
- Proposed Grass Median
- Proposed Shoulder
- Proposed Slope Limit
- National Register; Listed
- National Register; Determined Eligible
- National Register; Determined Not Eligible
- 50+ Yrs Old, Potentially Eligible
- 50+ Yrs Old, Potentially Not Eligible
- Structure Taking
- Approx. Property/Right-of-Way Lines

NH Route 140, Belmont

Project Number 12792

Proposed B2 Upgrade

October, 2000